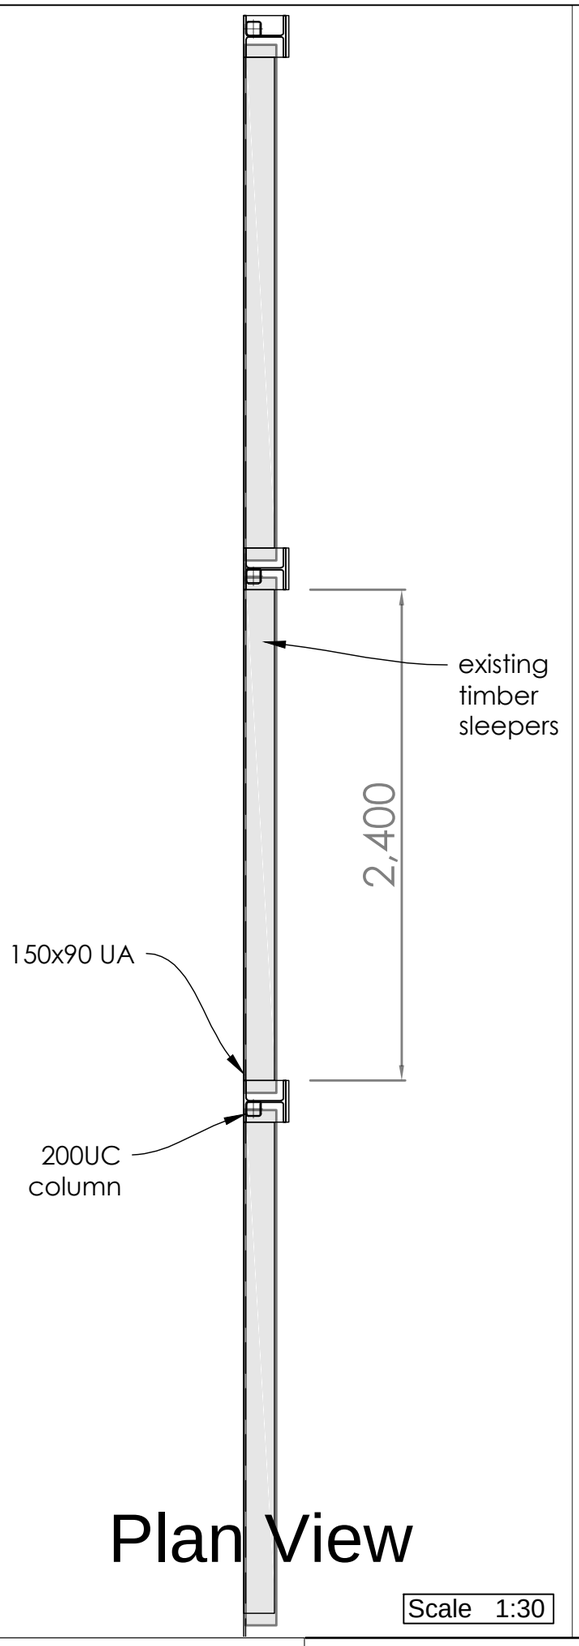

Plan View

Scale 1:30

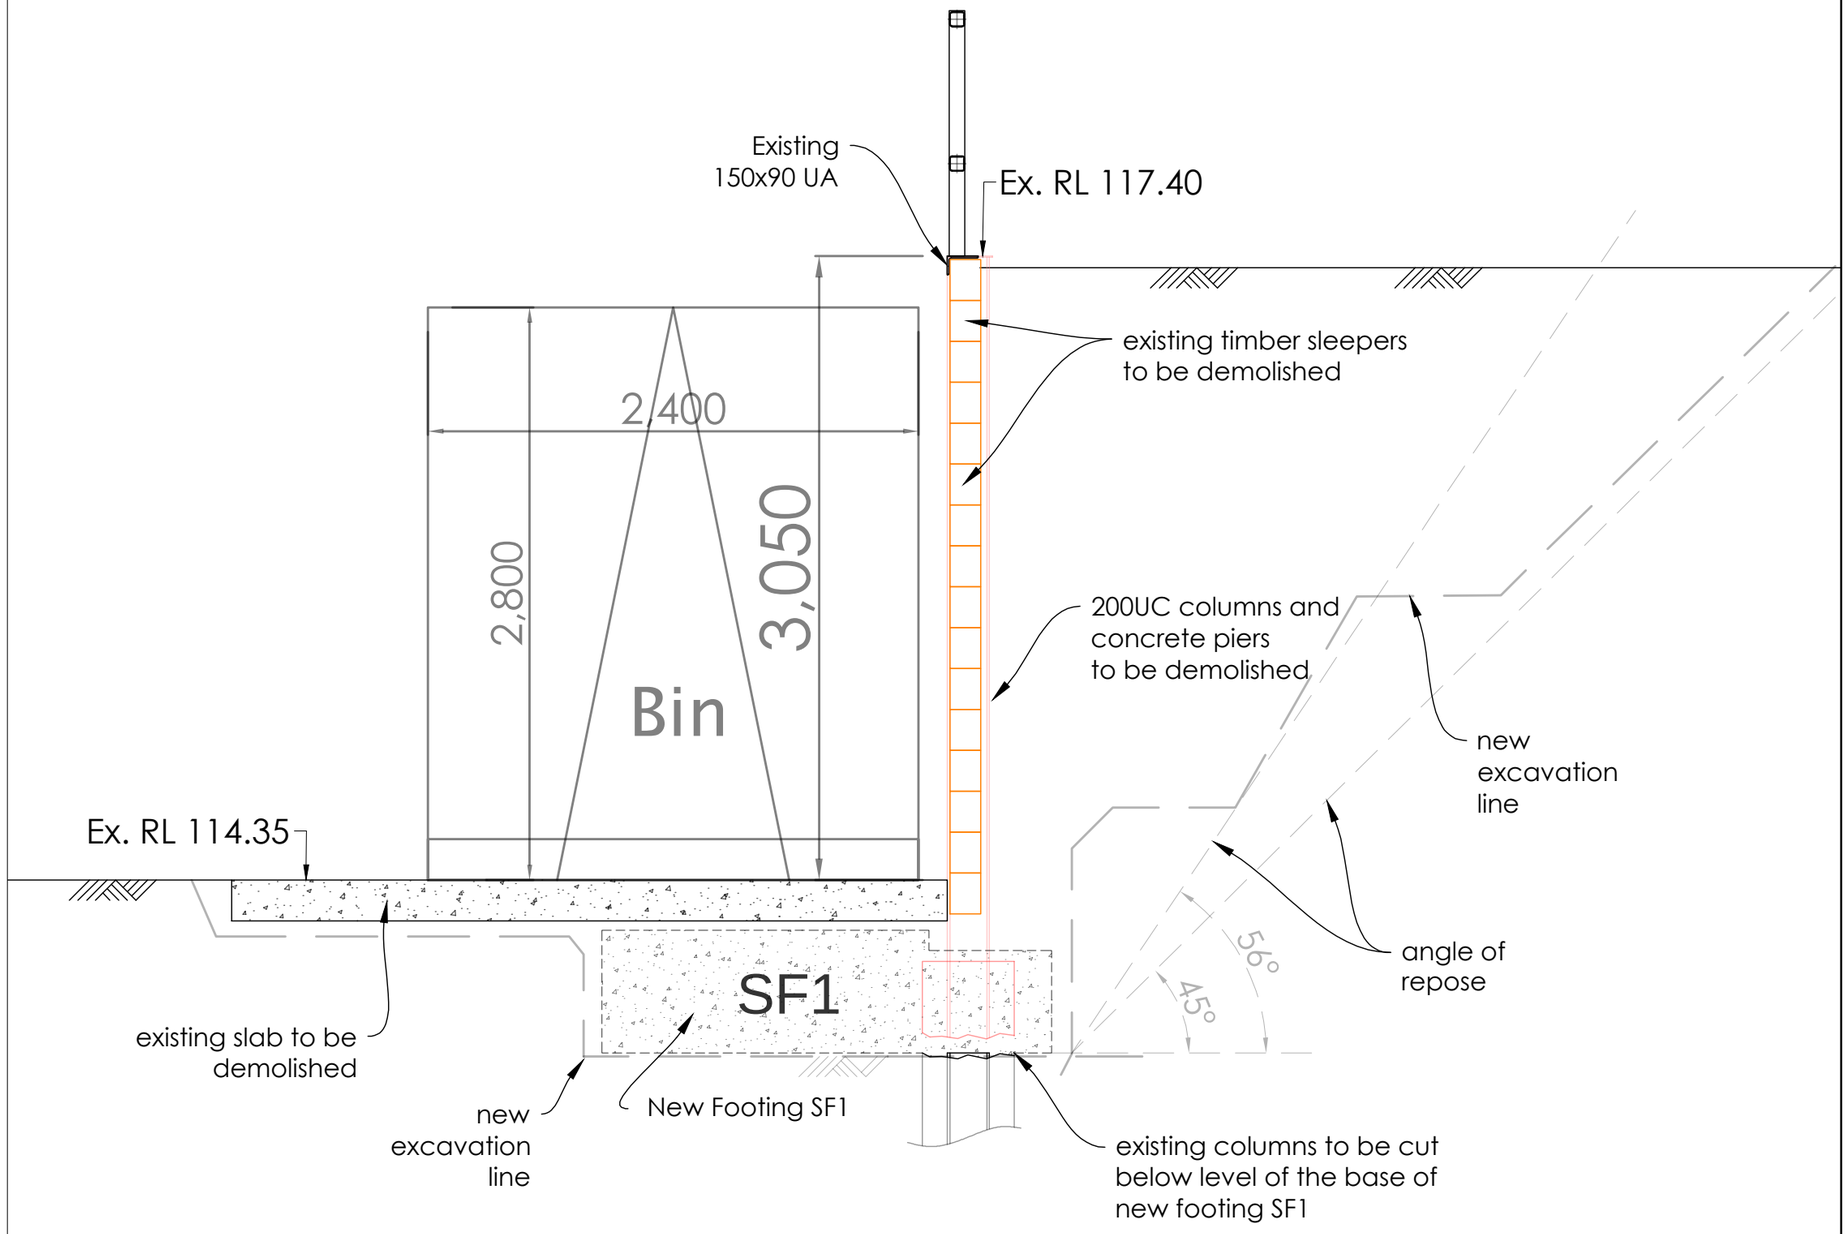

Existing Site Conditions

Scale	1:30
Paper Size	A3
Drawn	John Dordevic
Date	11 Nov 2024

CIVILVIC Pty Ltd
www.civilvic.com.au
ABN 72 631 227 408

email: john@civilvic.com.au
mob: 0412 574 369

Client: South Gippsland Shire Council

Project: Retaining Wall Construction
Walkerville Transfer Station

Site Address: 873 Fish Creek-Walkerville Rd
Walkerville, Vic, 3956

Drawing Name: **Existing Conditions**

Revision **B**